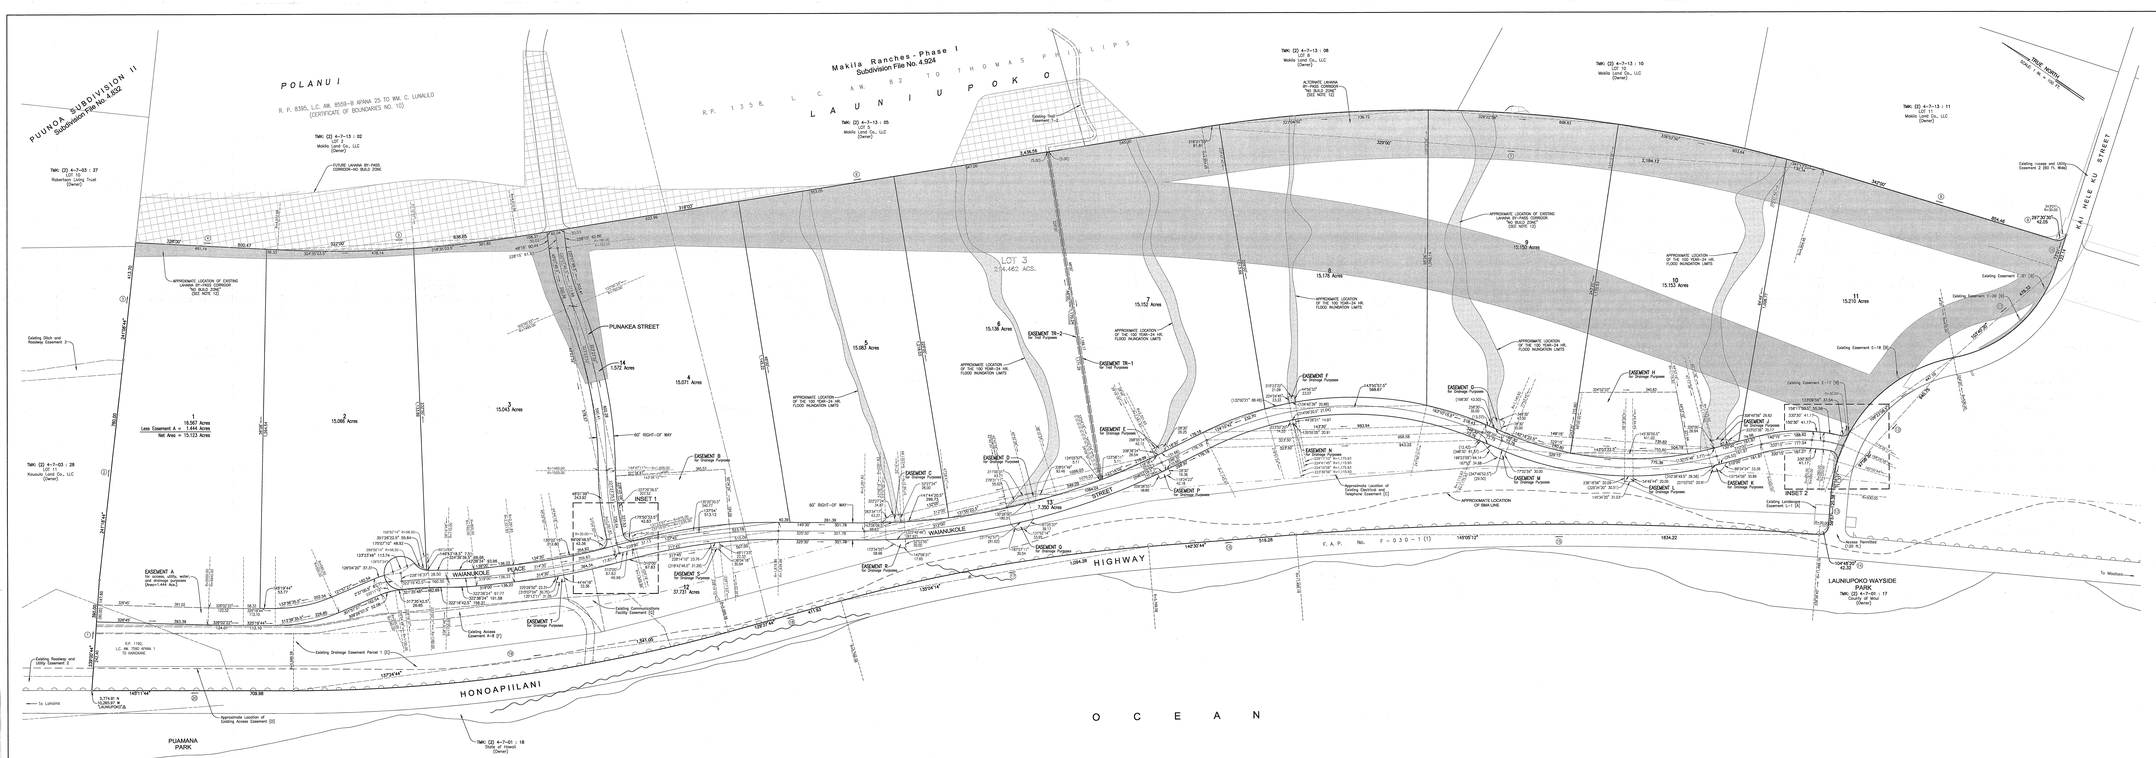
Makila Ranches - Phase 1
Subdivision File No. 4.924
PUUNOA SUBDIVISION II
Subdivision File No. 4.852
POLANUI
R.P. 8395, L.C. AW. 8559-B APANA 25 TO WM. C. LUNALILO
(CERTIFICATE OF BOUNDARIES NO. 10)
R.P. 1358, L.C. AW. 82 TO THOMAS PHILLIPS
LAUNIUPOKO
LOT 3
214.462 ACS.
PUNAKEA STREET
KAI HELE KU STREET
HONOAPIILANI HIGHWAY
F.A.P. No. F-030-1(1)
LAUNIUPOKO WAYSIDE PARK
TMK: (2) 4-7-01 : 17
County of Maui
(Owner)
PUAMANA PARK
OCEAN
TRUE NORTH
SCALE: 1 IN. = 200 FT.
INSET 1
SCALE: 1 IN. = 30 FT.
INSET 2
SCALE: 1 IN. = 30 FT.
EASEMENT A
for access, utility, water, drainage and sewer purposes
(Area=1.444 Ac.)
